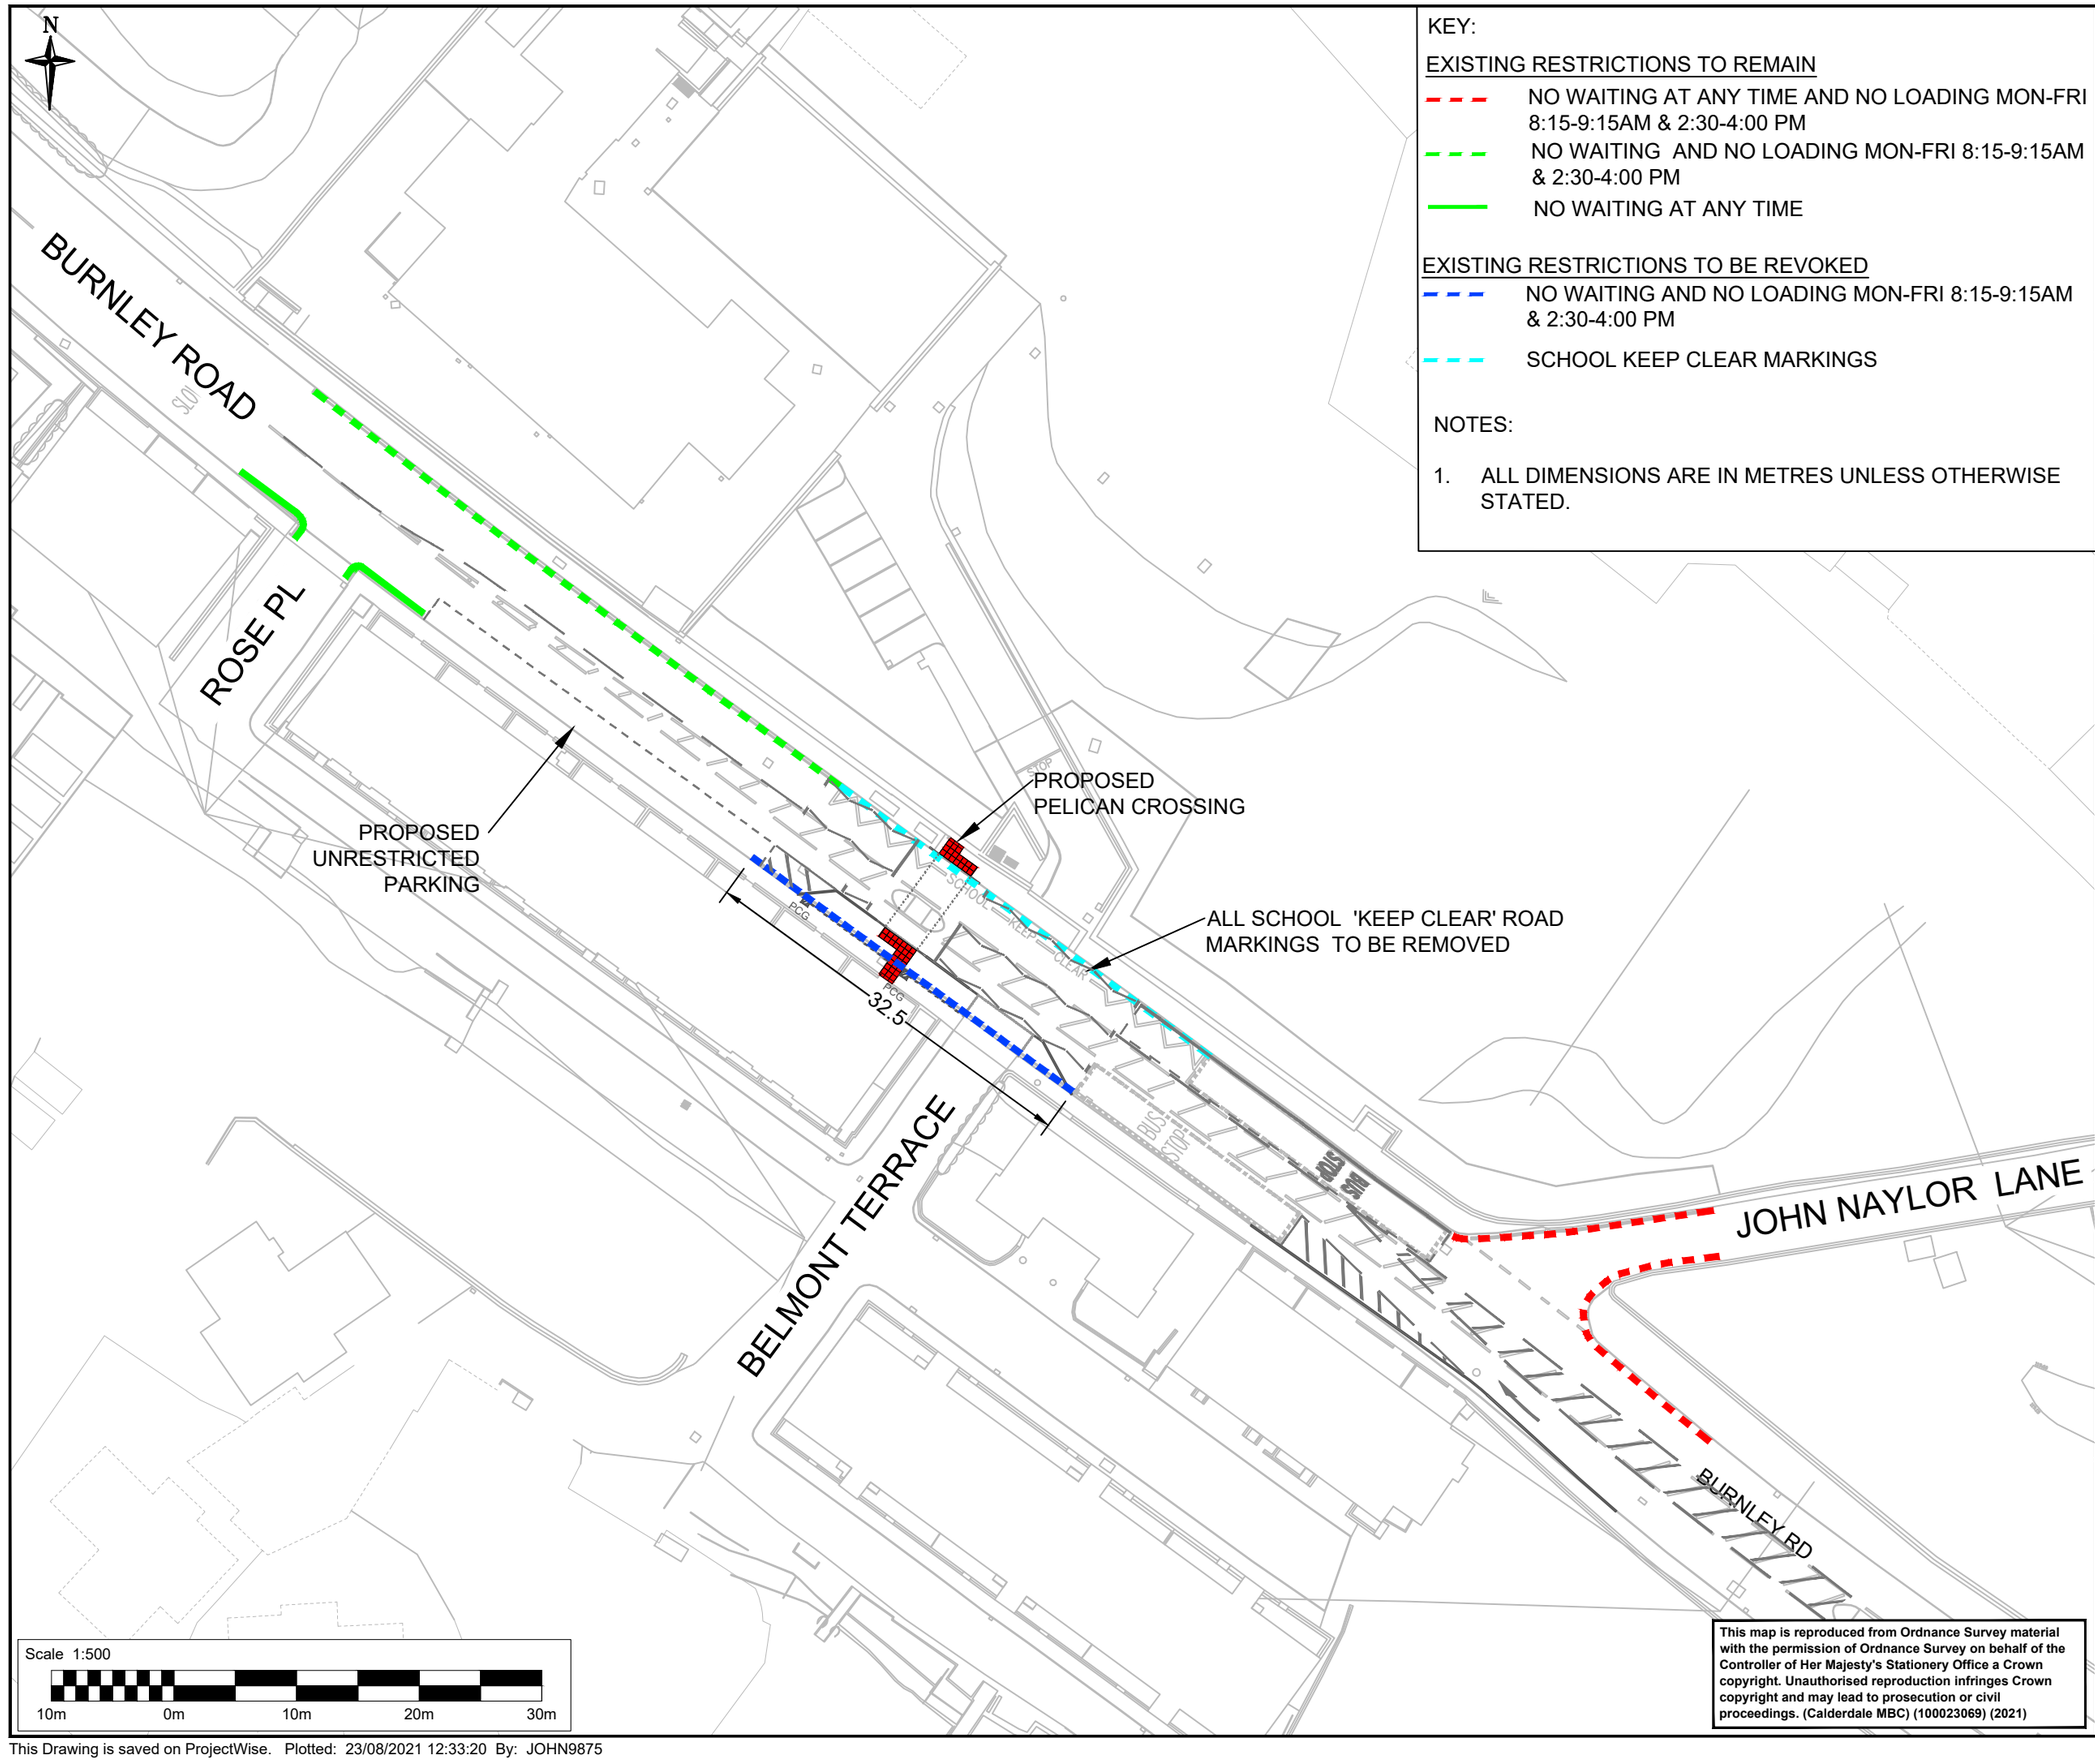

KEY:

EXISTING RESTRICTIONS TO REMAIN

- NO WAITING AT ANY TIME AND NO LOADING MON-FRI 8:15-9:15AM & 2:30-4:00 PM
- NO WAITING AND NO LOADING MON-FRI 8:15-9:15AM & 2:30-4:00 PM
- NO WAITING AT ANY TIME

EXISTING RESTRICTIONS TO BE REVOKED

- NO WAITING AND NO LOADING MON-FRI 8:15-9:15AM & 2:30-4:00 PM
- SCHOOL KEEP CLEAR MARKINGS

NOTES:

1. ALL DIMENSIONS ARE IN METRES UNLESS OTHERWISE STATED.

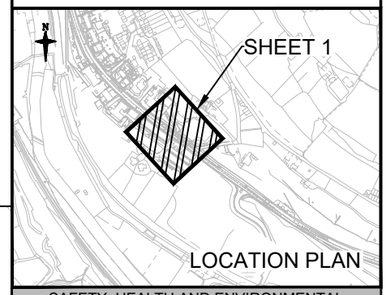

SAFETY, HEALTH AND ENVIRONMENTAL INFORMATION

In addition to the hazards/risks normally associated with the types of work detailed on this drawing, note the following significant residual risks (Reference shall also be made to the design hazard log).

Construction
NONE

Maintenance / Cleaning
NONE

Use
NONE

Decommissioning / Demolition
NONE

Status	Revision	Drawn	Checked	Reviewed	Authorised	Issue Date
Description						
Status	Revision	Drawn	Checked	Reviewed	Authorised	Issue Date
Description						
Status	Revision	Drawn	Checked	Reviewed	Authorised	Issue Date
Description TRO ORDER						
A1	C01	JL	LT	SR	RM	22/03/21
Description ISSUED FOR APPROVAL						
A1	C02	JS	LT	PW	RM	18/08/21

Drawing Suitability: APPROVED - PUBLISHED
Status: A1

SNC·LAVALIN ATKINS
Member of the SNC-Lavalin Group
Woodcote Grove
Ashley Road
Epsom
Surrey
KT18 5BW
Tel: +44 (0)1372 726140
Fax: +44 (0)1372 740055
www.atkinsglobal.com
Copyright © SNC Lavalin (2020)

Client: Calderdale Council; West Yorkshire Combined Authority

Project Title: CALDERDALE MBC - CIP

Drawing Title: A646 LUDDENDEN FOOT TRO PROPOSALS SHEET 1 OF 1

This map is reproduced from Ordnance Survey material with the permission of Ordnance Survey on behalf of the Controller of Her Majesty's Stationery Office a Crown copyright. Unauthorised reproduction infringes Crown copyright and may lead to prosecution or civil proceedings. (Calderdale MBC) (100023069) (2021)

Drawing Number: Project CMBCCIP - Originator ATK - Volume LTR - A646LUD - DR - ZL - 000001
Location | Type | Role | Number

Original Size:	Scale:	Project Ref. No:	Sheet:	Rev:
A3	1:500	5186038	1 of 1	C02

This Drawing is saved on ProjectWise. Plotted: 23/08/2021 12:33:20 By: JOHN9875