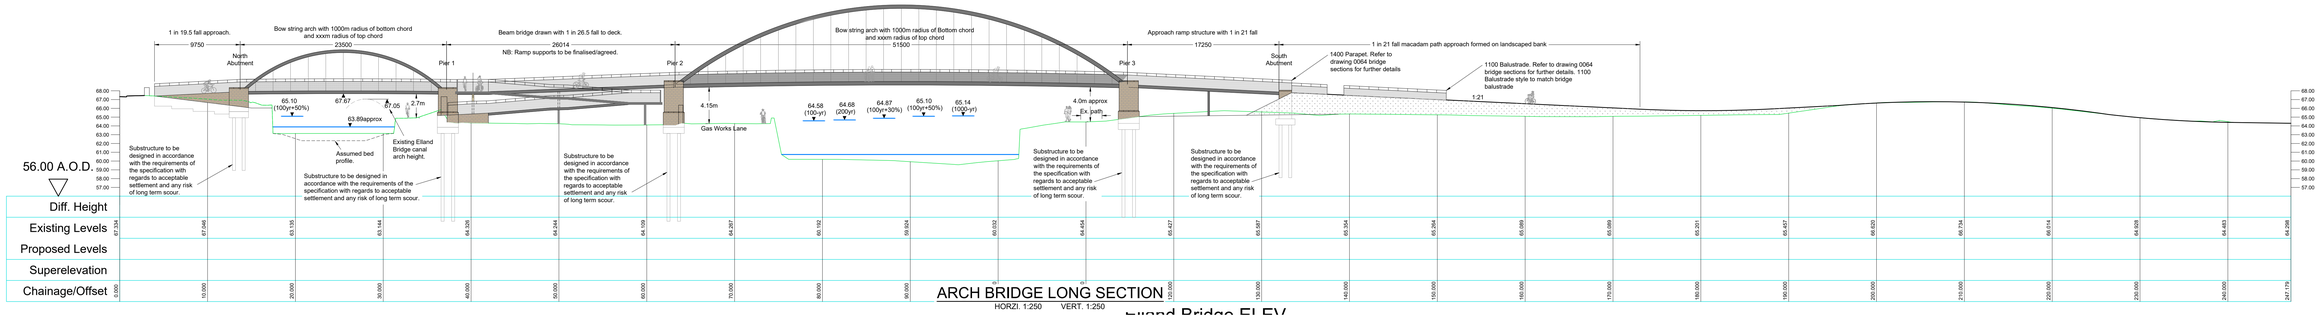

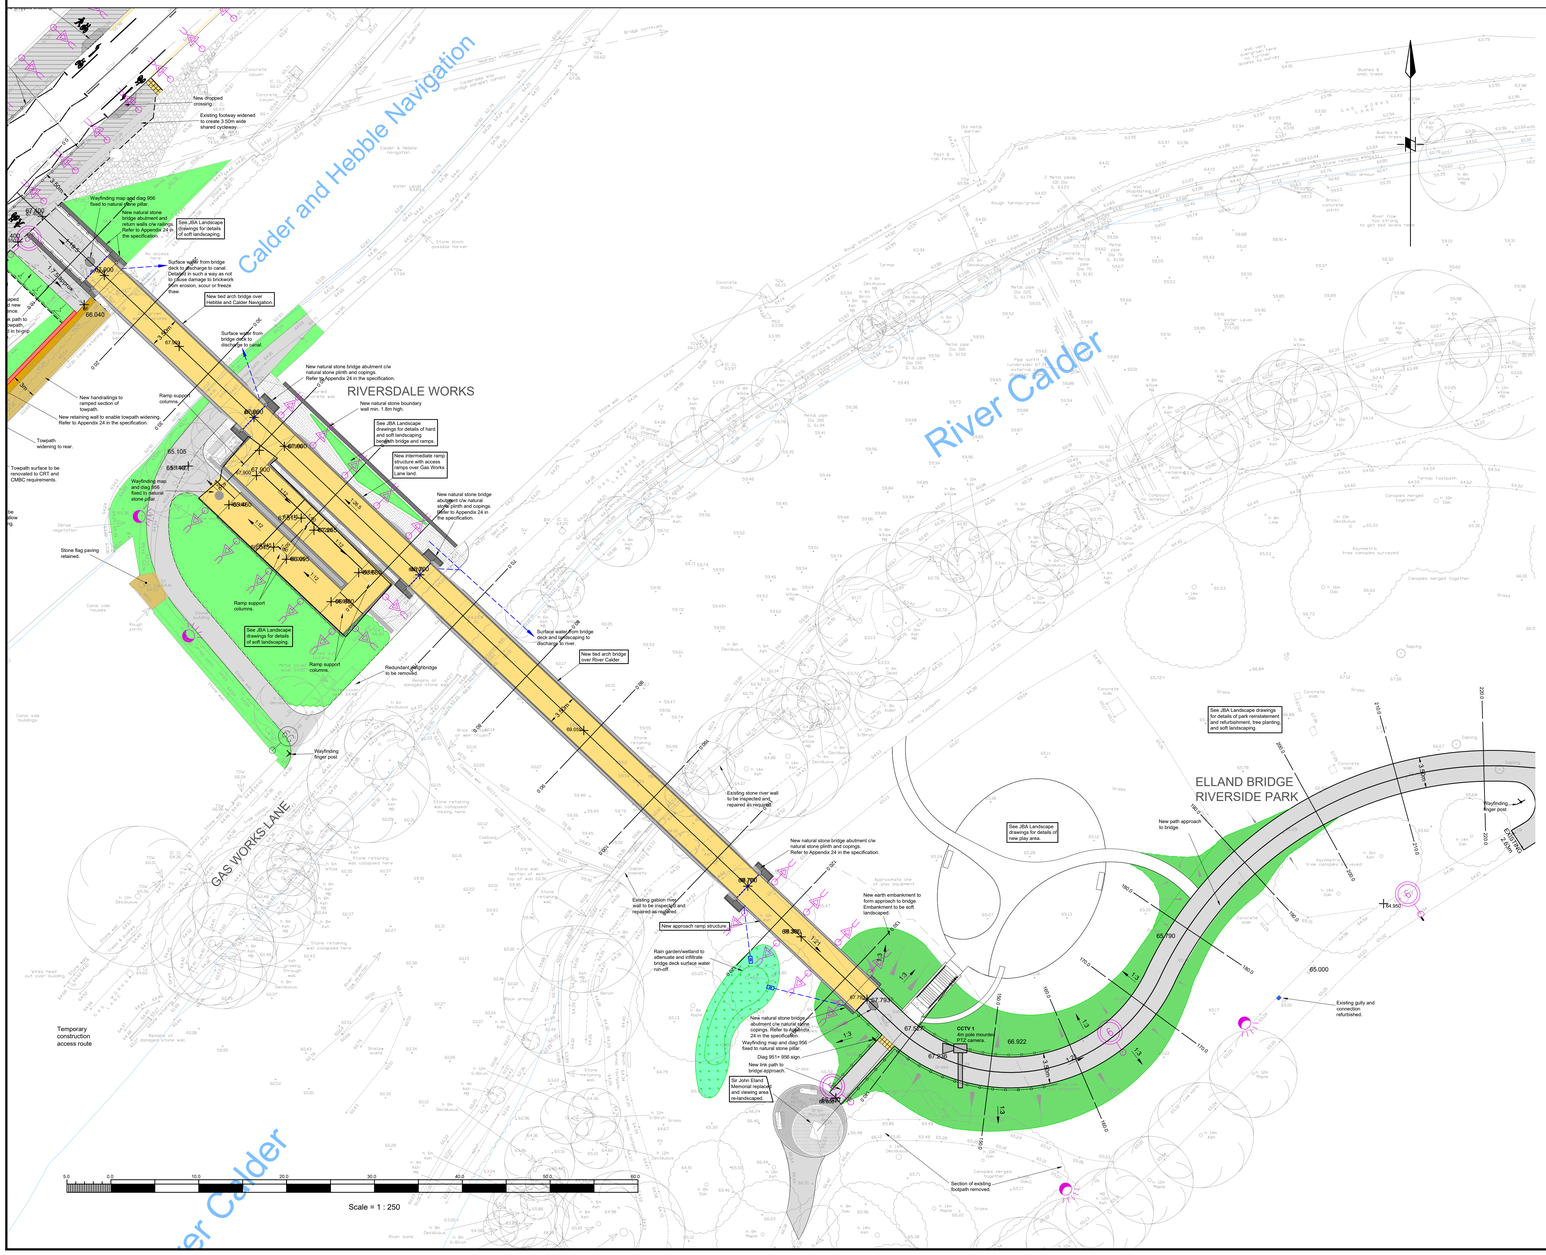

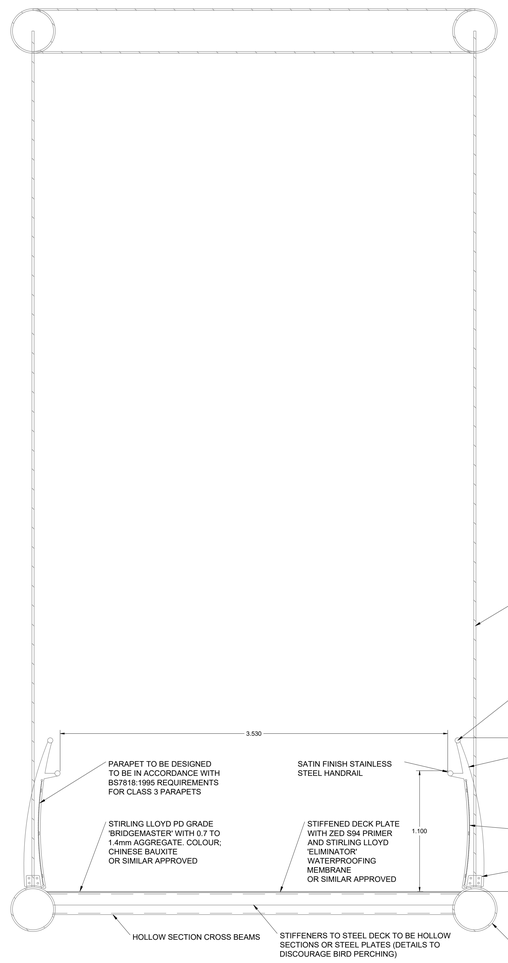

TIED ARCH BRIDGE DECK TYPICAL SECTION - MAIN RIVER SPAN - CHAINAGE 88.97m

Scale 1:20

General Notes

1. All dimensions shown are in metres unless otherwise stated and levels in metres to Ordnance Datum.
2. Ordnance Survey map data reproduced by permission of Ordnance Survey on behalf of the Controller of Her Majesty's Stationery Office © Crown copyright. All rights reserved. The Calderdale MBC Contractor Licence was made on September 17, 2019 between The Borough Council of Calderdale of the Town Hall, Halifax HX1 1UN (the Licensor) and JBA Consulting, The Old School House, St Joseph's Street, Tadcaster LS24 8JF.
3. All dimensions must be checked/verified on site.

KEY:

- New and existing/resurfaced macadam
- Soft landscaping/verge/reinstatement
- Canal towpath to be reinstated with cycle friendly surfacing. Materials to be agreed with CRT and CMBC.
- New cycle bridge deck. (Steel c/w hi-grip)
- Existing highway footway.
- Bridge approach embankment.
- Existing lighting column.
- Proposed lighting column. (for details refer to MCE Ltd lighting design and specifications)
- Proposed bollard lighting. (for details refer to MCE Ltd lighting design and specifications)
- Proposed feature/downlighting. (for details refer to MCE Ltd lighting design and specifications)

Rev	Date	Description of Revisions	Drawn	Chkd	Appr
C02	08/02/22	Minor Amendments.	EH	CD	RB
C01	14/06/21	First issue.	EH	CD	RB

Status: A3 - Definition

Client: Calderdale Council
The Borough Council of Calderdale
Economy and Environment
Highway Works
Huddersfield Road
ELLAND
HX5 9JR

Consultant: JBA Consulting
JBA Consulting
The Old School House
St Joseph's Street
TADCASTER
LS24 9HA
Tel:01937 837900

Project: The Borough Council of Calderdale

Elland Railway Station
Access Improvement Works

Drawing Title: Elland New Footbridge GA
Bridge Making Order

Designed	E Hogan	Signed	Date 01/06/21
Drawn	E Hogan	Signed	Date 02/06/21
Checked	C Dale	Signed	Date 14/06/21
Approved	R Buck	Signed	Date 14/06/21
Scale(s)	1:250 @ A0	National Grid Reference	
Structure Reference		Sheet	1 of 1
Drawing Number	BDX-JBAU-XX-EL-DR-LG-0001	Revision	C02